




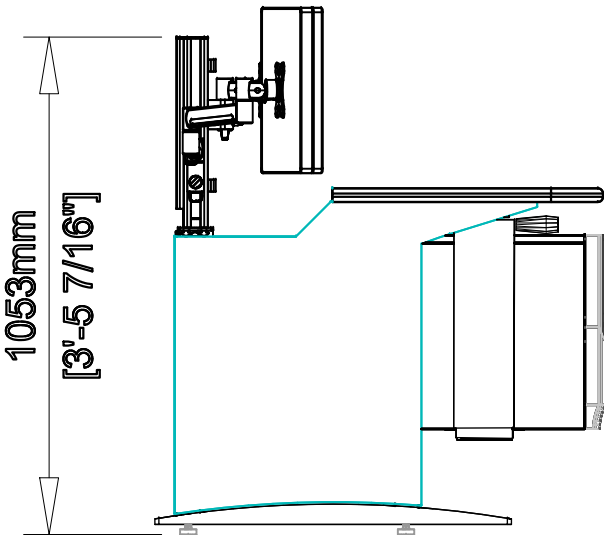


Isometric View

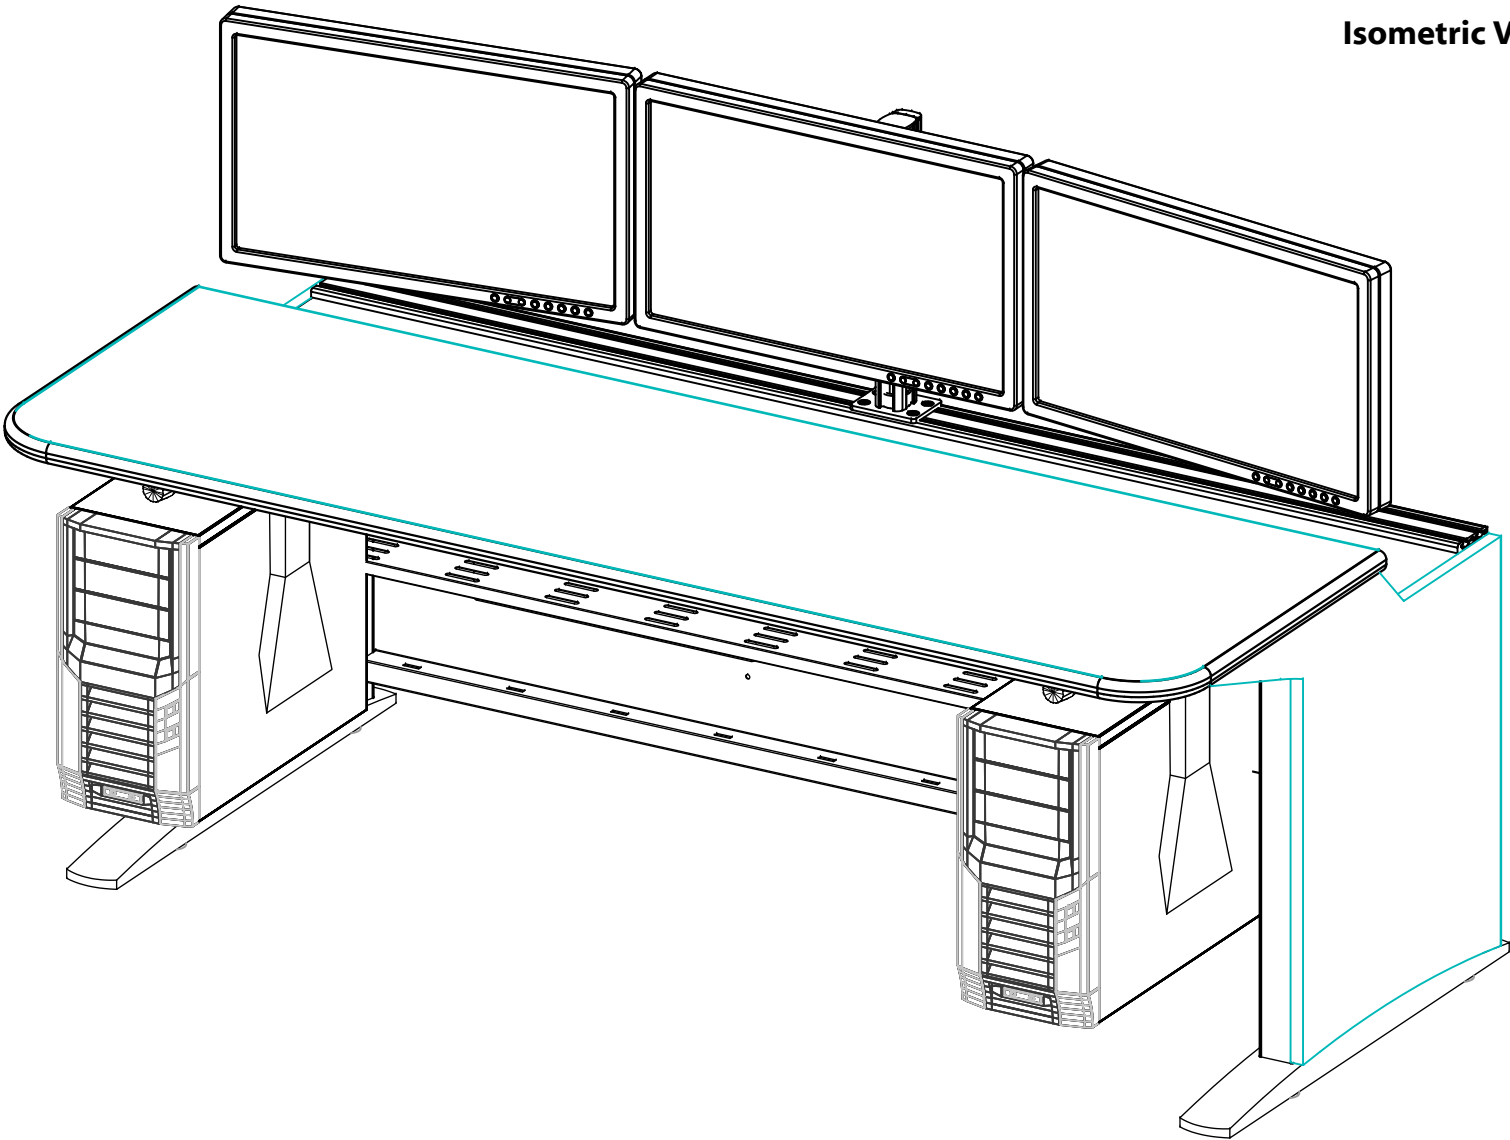

Console Side Elevation - Scale 1:16

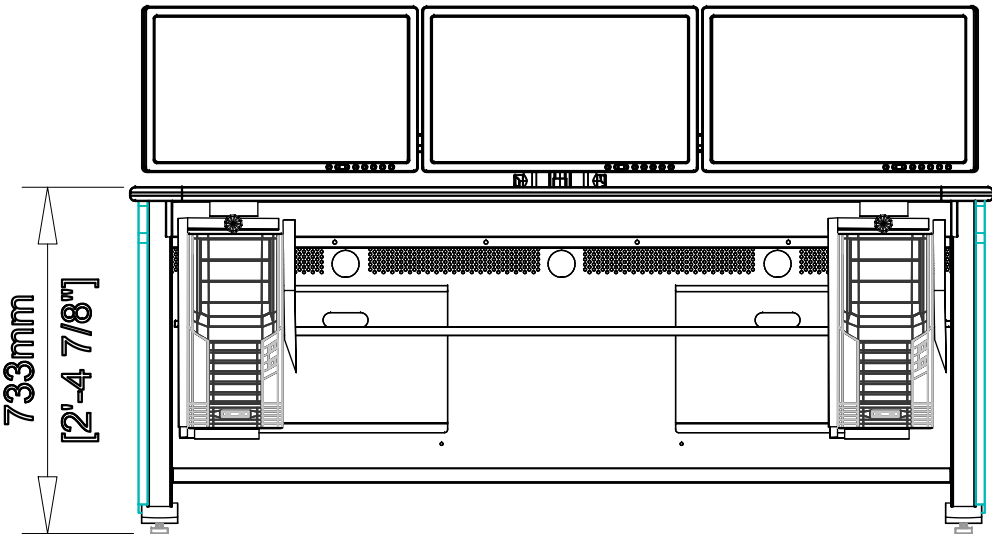

Console Front Elevation - Scale 1:16


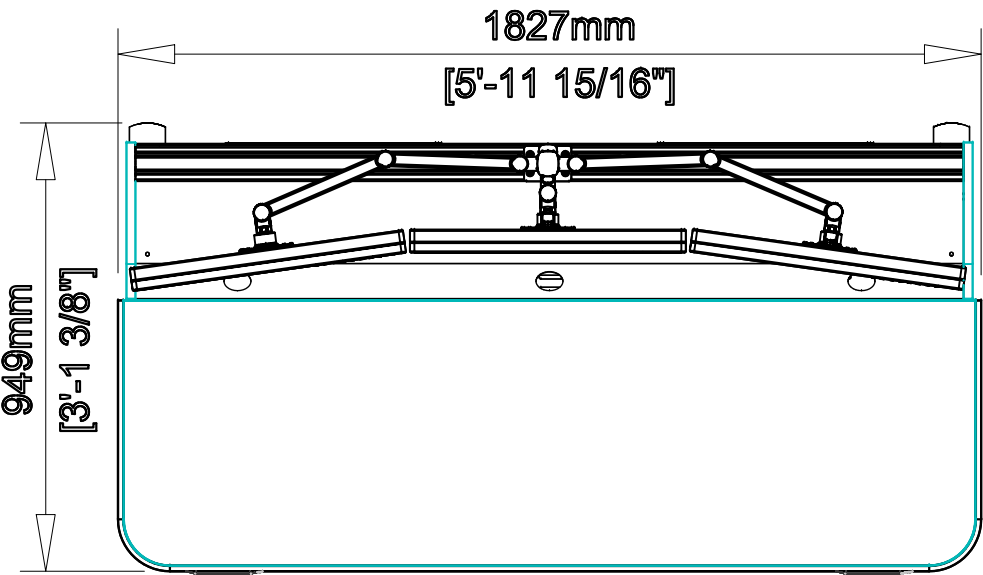


Console Plan - Scale 1:16







Isometric View

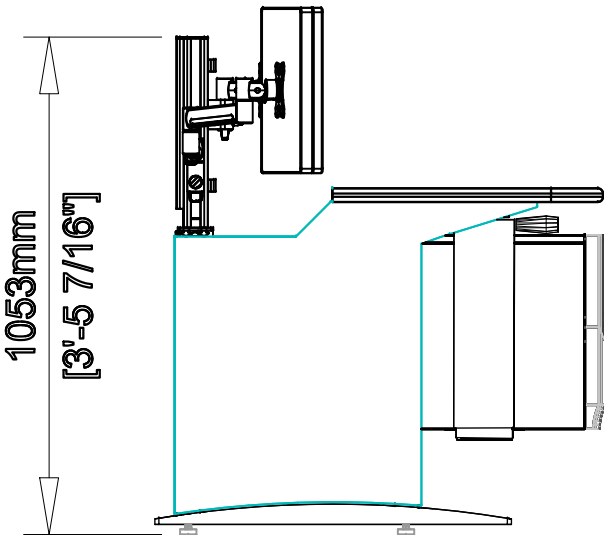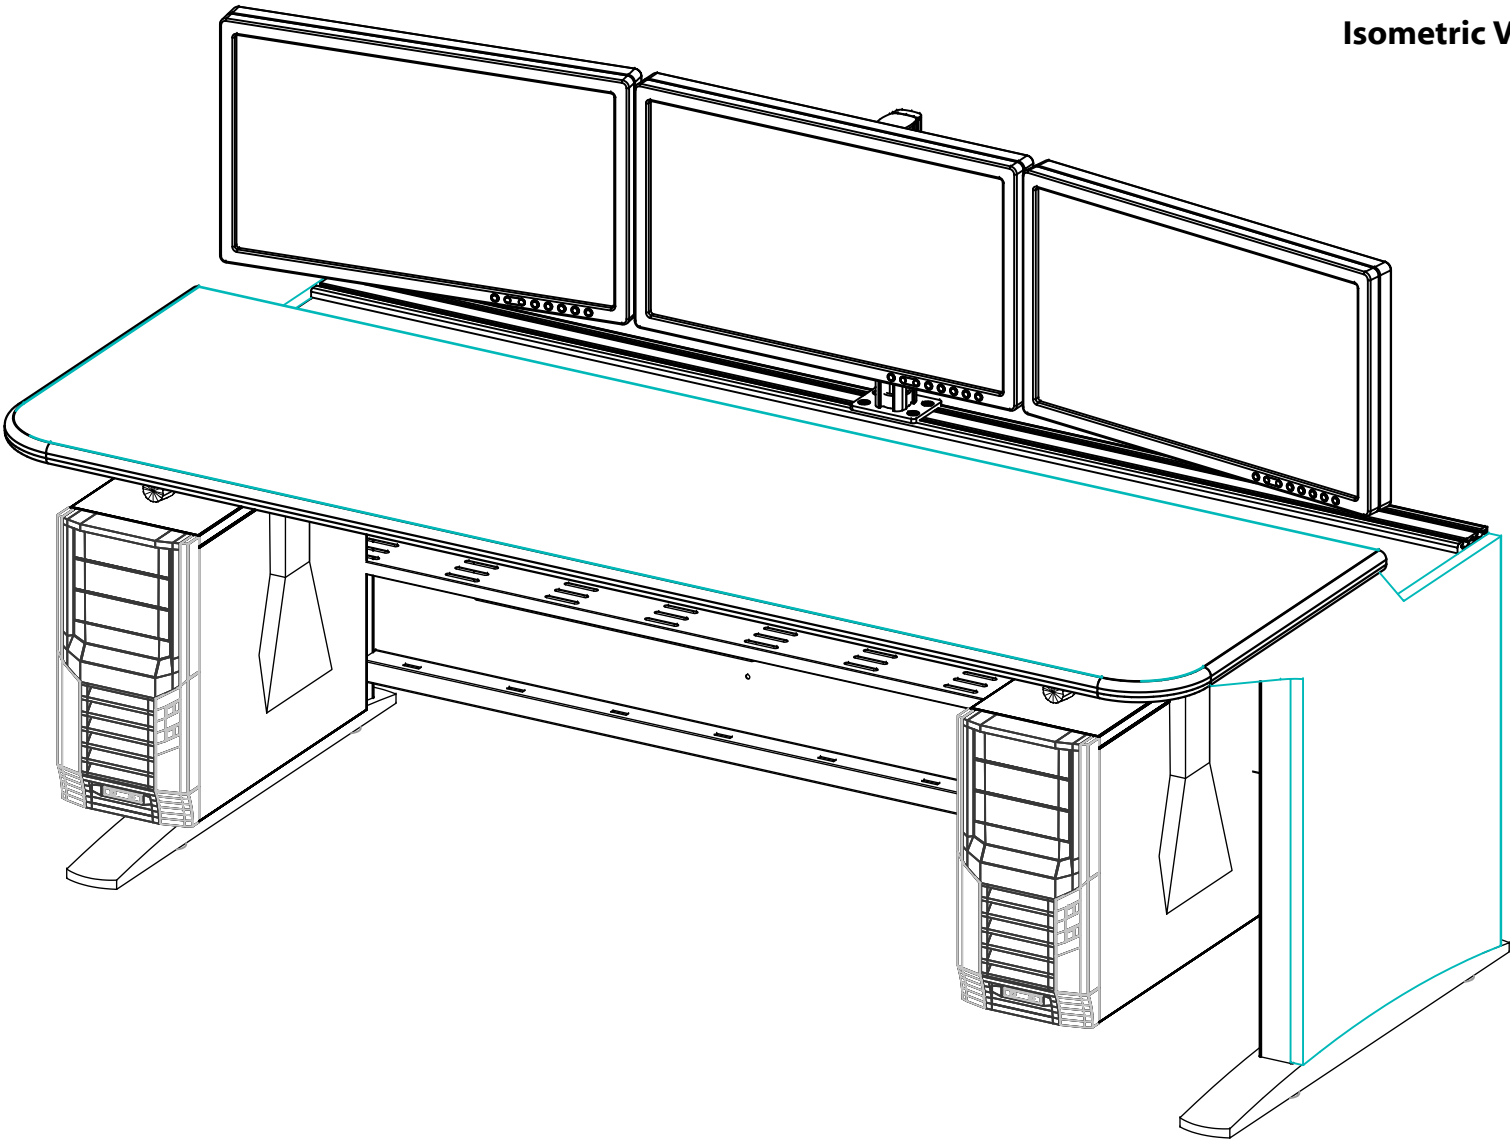

Console Side Elevation - Scale 1:16

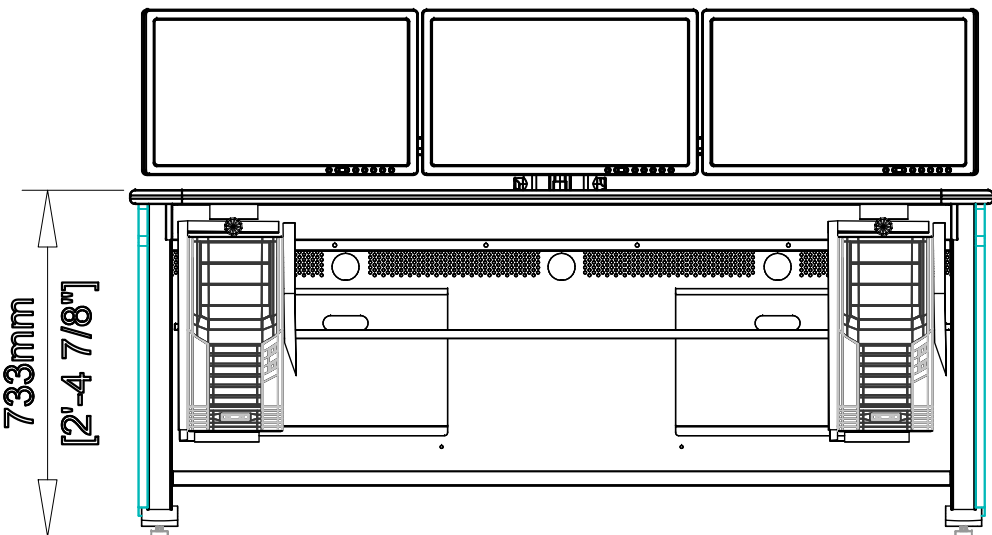

Console Front Elevation - Scale 1:16

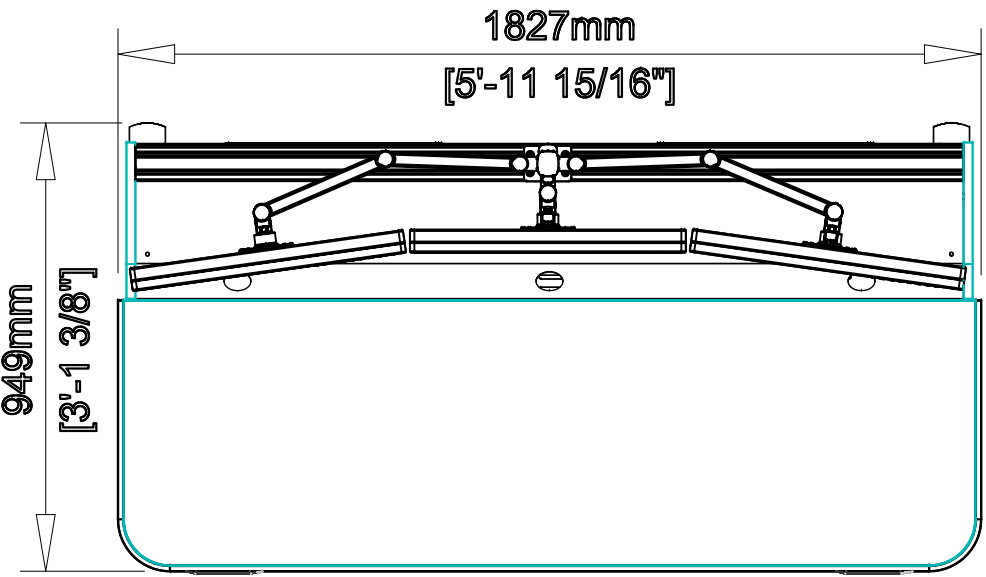

Console Plan - Scale 1:16